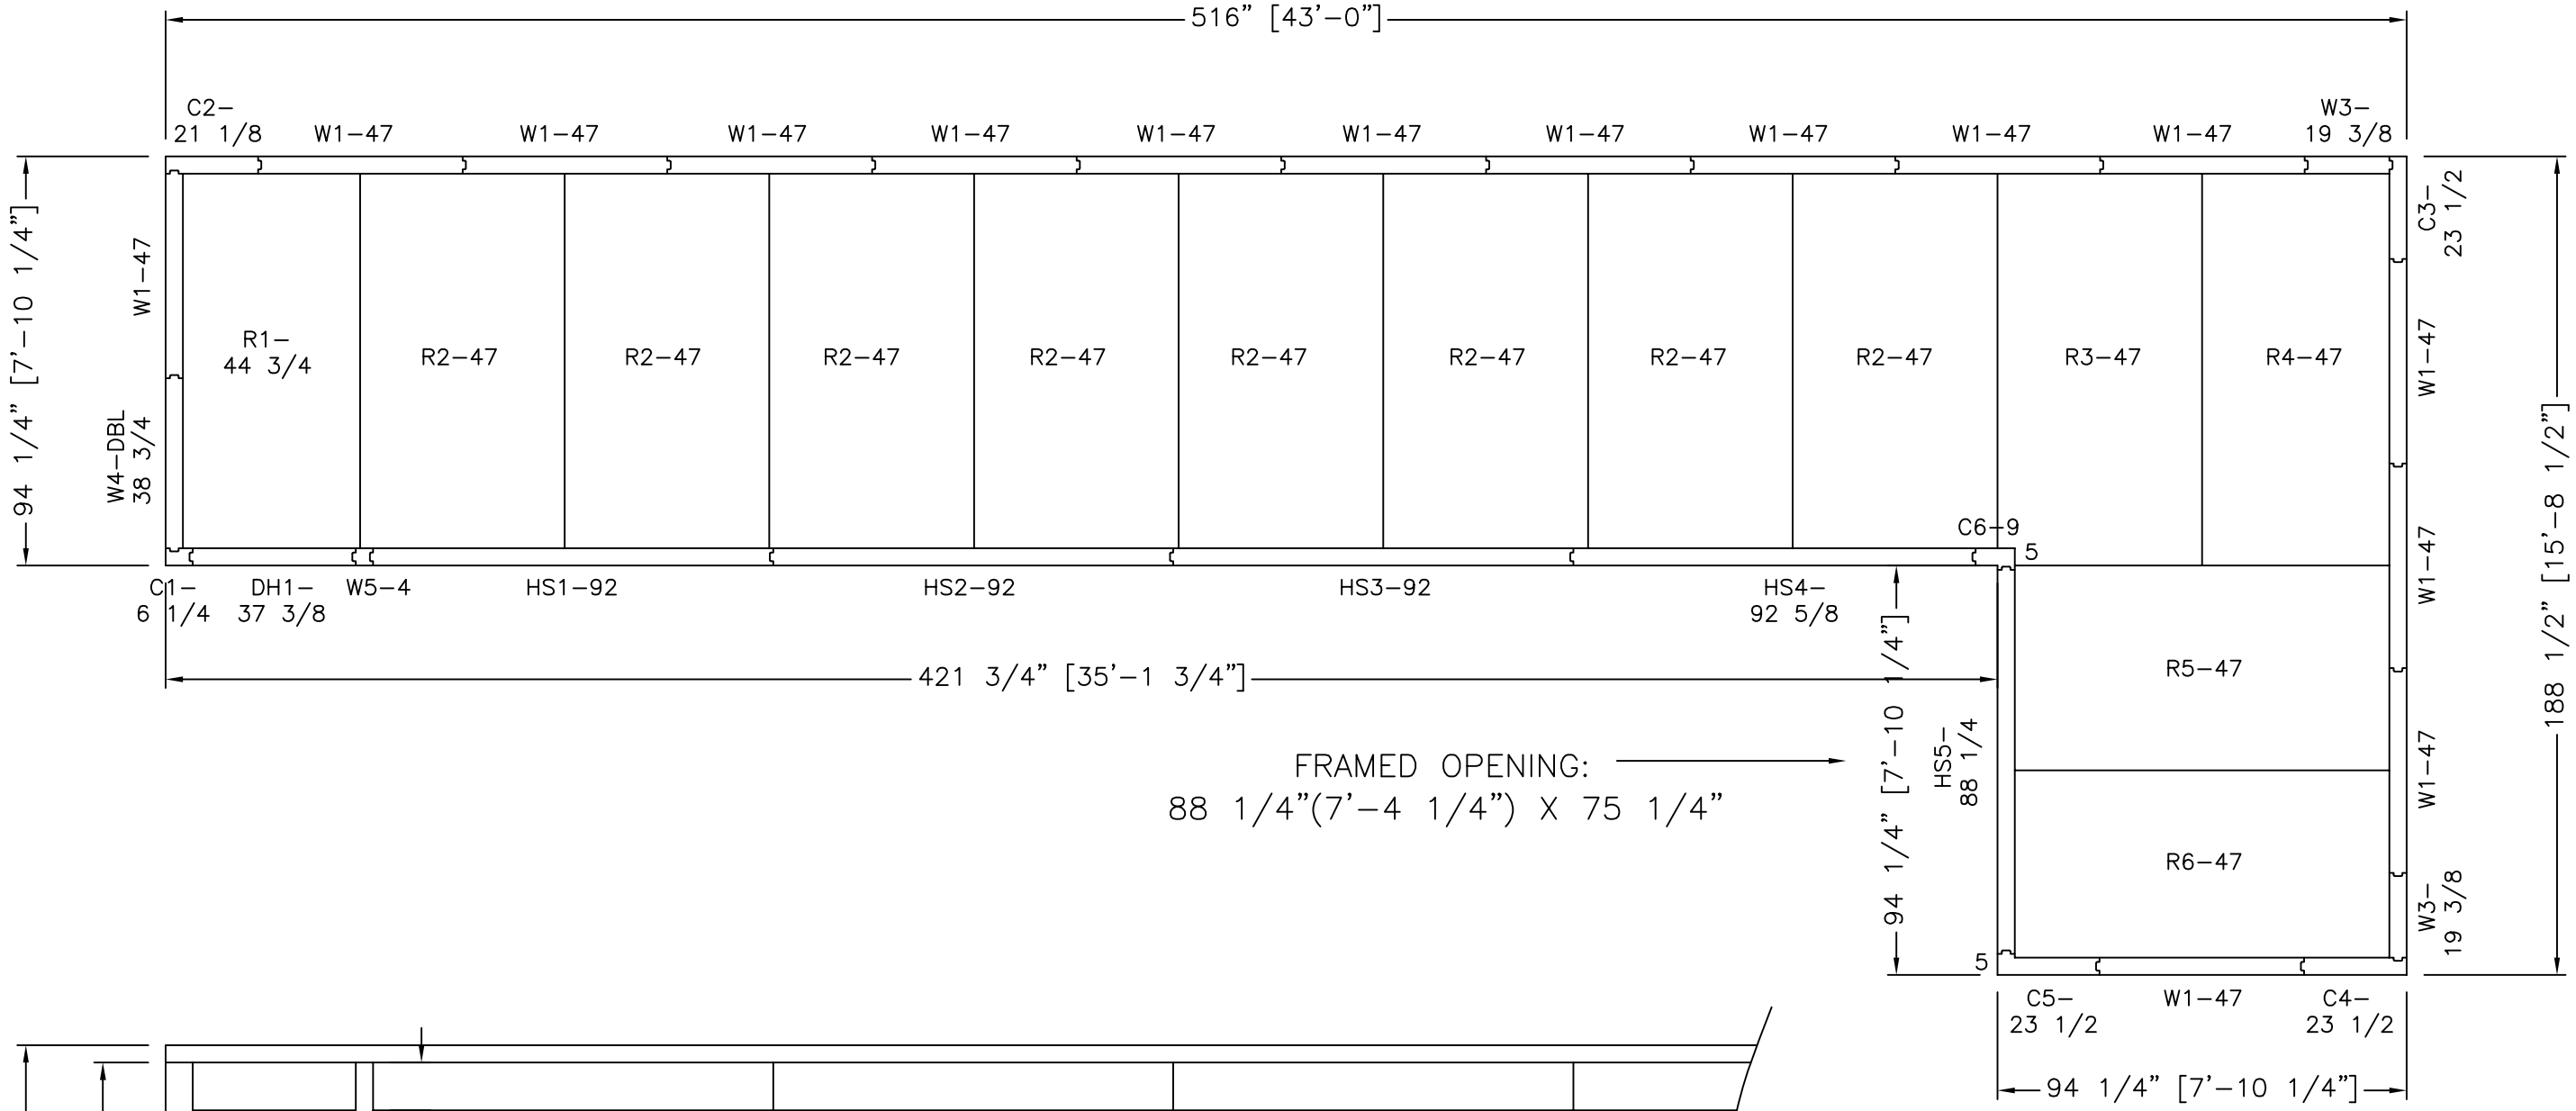

GALVANIZED EXTERIOR
WHITE EMB. GALV. INTERIOR
4" STYRENE INSULATION
49-PANELS

I APPROVE THIS DRAWING FOR MANUFACTURE	SOUTHEAST COOLER CORP. LITHIA SPRINGS, GA.	
SIGNATURE:_____ DATE: _____	SCALE:	DRAWN BY: DN
	DATE: 11-6-08	APP. BY: